PERSPECTIVE (NOT TO SCALE)




SECOND FLOOR PLAN

12" 0 1' 2' 4'

SCALE 1/4" = 1'-0"

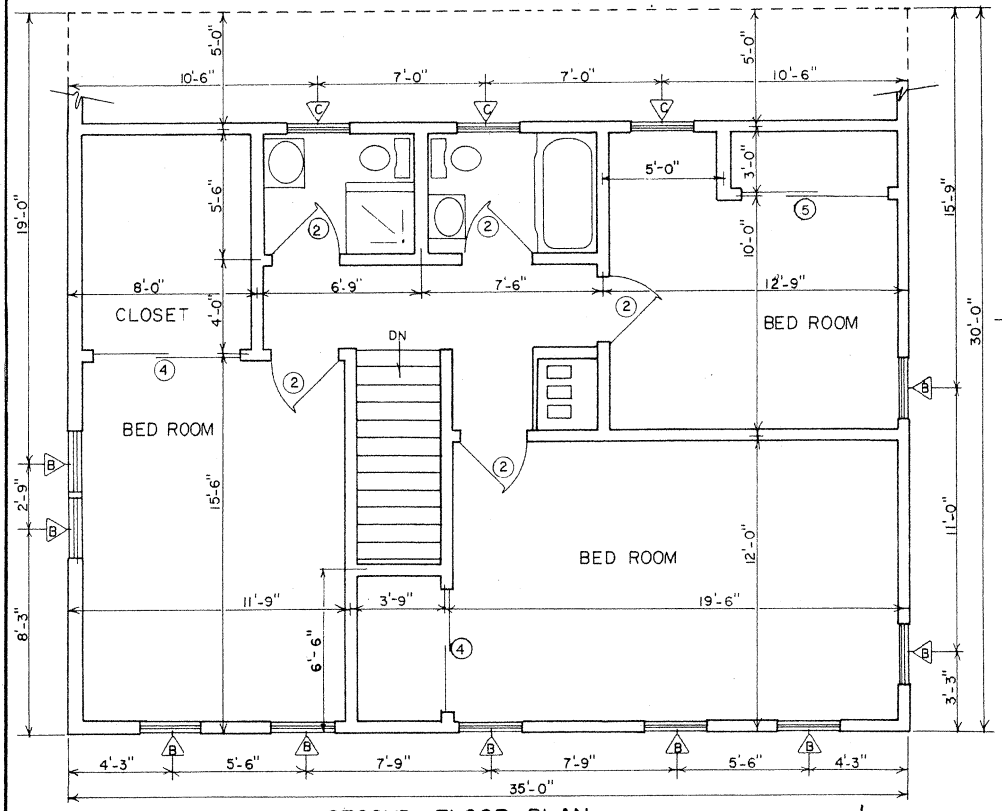


FIRST FLOOR PLAN

12" 0 1' 2' 4'

SCALE 1/4" = 1'-0"

2100 sq ft HEATED AREA
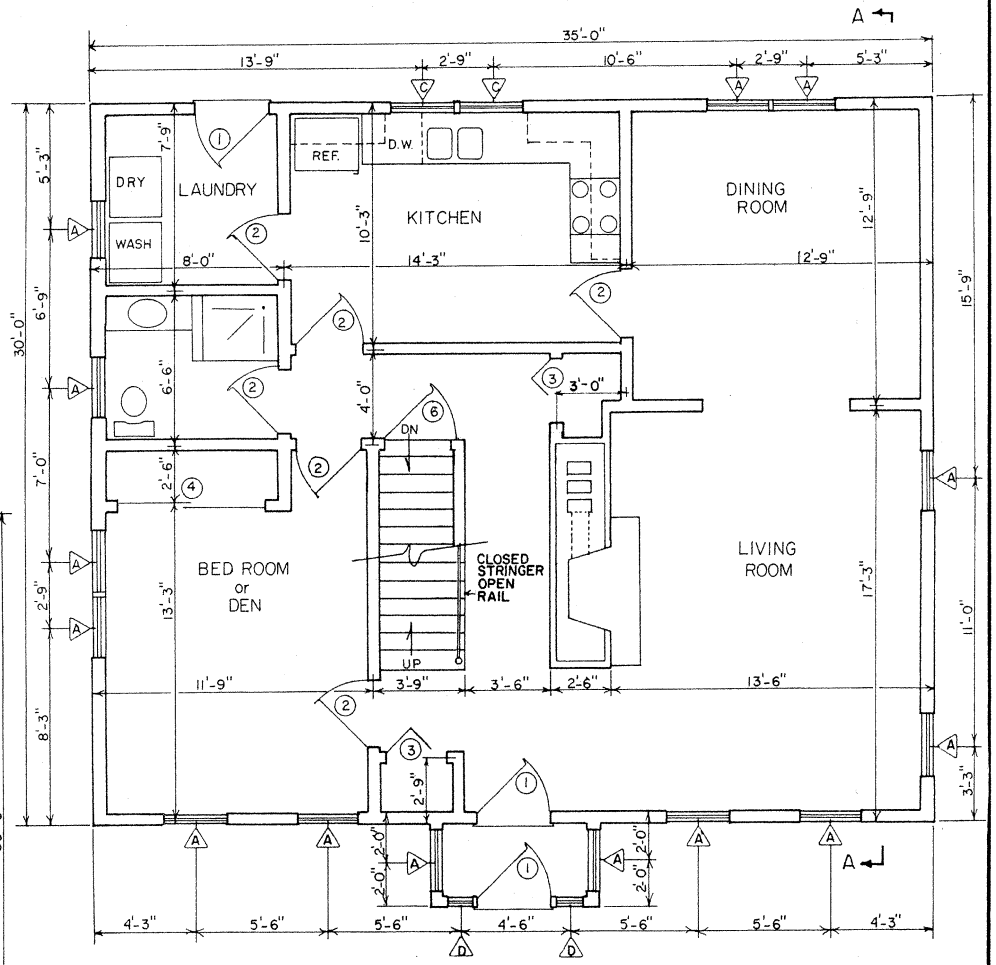
| DOOR SCHEDULE | | | |
|---|---|---|---|
| MARK | SIZE | DESCRIPTION | #REQ. |
| 1 | 3'0"x 6'8" | EXTERIOR, WOOD SOLID CORE | 3 |
| 2 | 2'8"x 6'8" | INTERIOR, WOOD HOLLOW CORE | 11 |
| 3 | 2'6"x 6'8" | WOOD BI-FOLD | 2 |
| 4 | 3'0"x 6'8" | WOOD SLIDING PANEL | 6 |
| 5 | 3'0"x 5'6" | WOOD SLIDING PANEL | 2 |
| 6 | 3'0"x 6'8" | INTERIOR, WOOD HOLLOW CORE | 2 |

| WINDOW SCHEDULE | | | |
|---|---|---|---|
| MARK | SIZE | DESCRIPTION | #REQ. |
| A | 2'6"x 4'6" | WOOD DOUBLE HUNG | 14 |
| B | 2'6"x 4'0" | WOOD DOUBLE HUNG | 9 |
| C | 2'6"x 3'2" | WOOD DOUBLE HUNG | 5 |
| D | 1'0"x 6'8" | SIDE LIGHT | 2 |
| E | 2'6"x 1'6" | BASEMENT SASH | 8 |

LSU AgCenter Research & Extension

4 BEDROOM SALTBOX

USDA '47 | 7021 | SHEET 1 OF 3

REV. '87




FRONT ELEVATION



RIGHT SIDE ELEVATION




BASEMENT / FOUNDATION PLAN

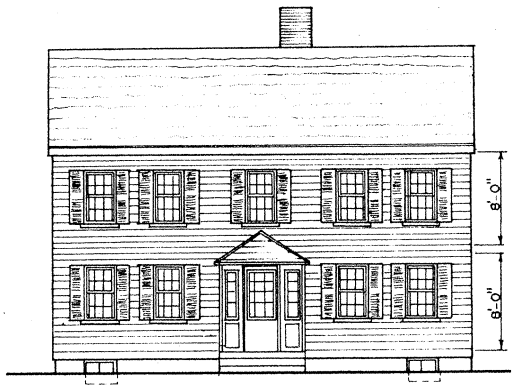


SCALE 1/8" = 1'-0"

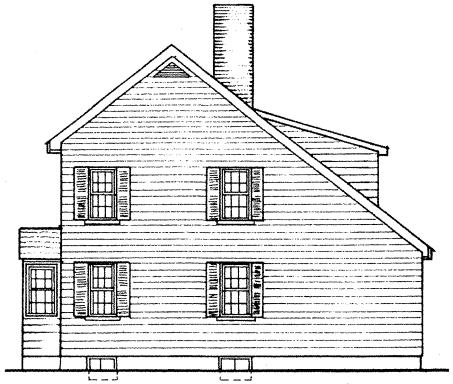


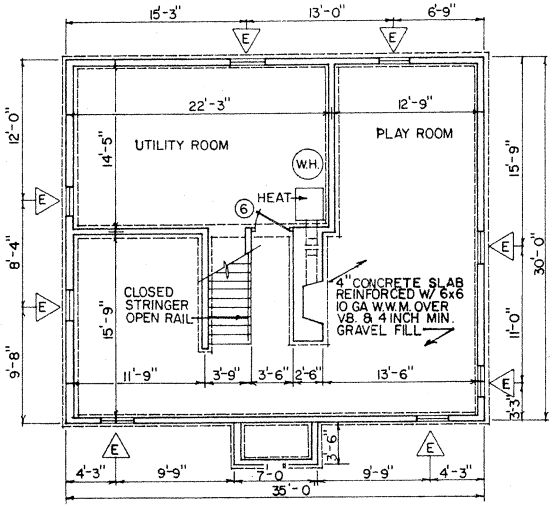REAR ELEVATION

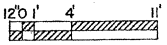


LEFT SIDE ELEVATION

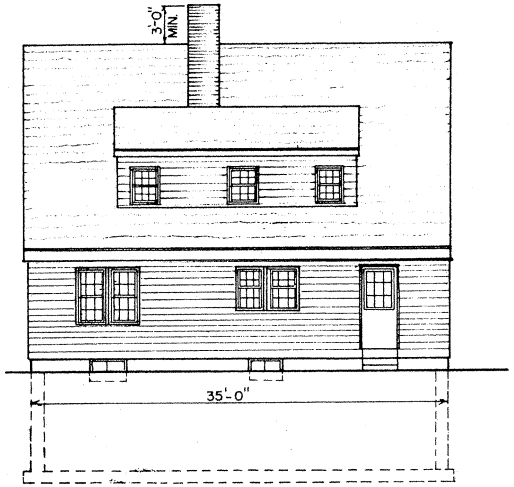


FIRST FLOOR JOIST PLACEMENT

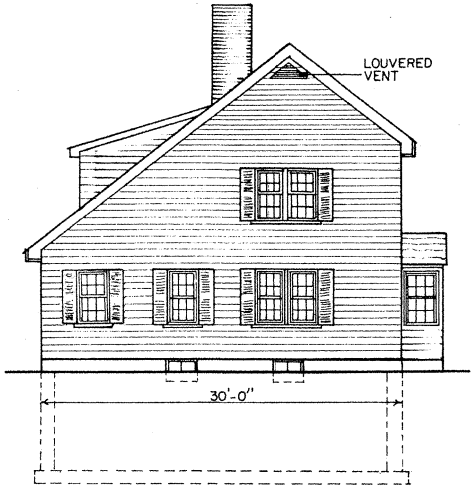


SCALE 1/8" = 1'-0"

ALL ELEVATIONS

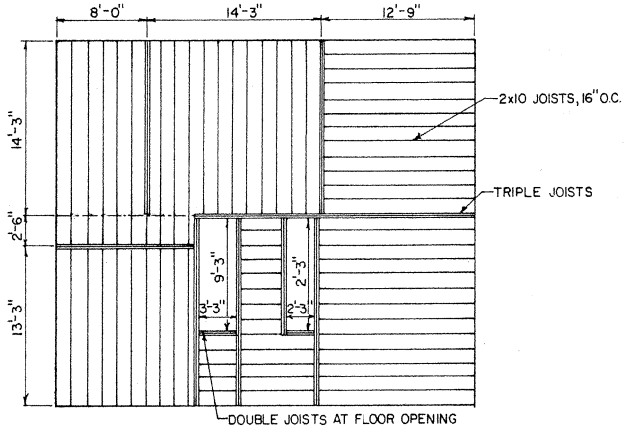


SCALE 1/8" = 1'-0"

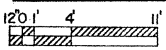LSU AgCenter Research & Extension

4 BEDROOM SALTBOX

| USDA '47 | 7021 | SHEET 2 OF 3 |
|---|---|---|
| REV. '87 | | |

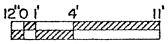


WALL SECTION

12" 9" 6" 3" 0 1'

SCALE 1" = 1'-0"

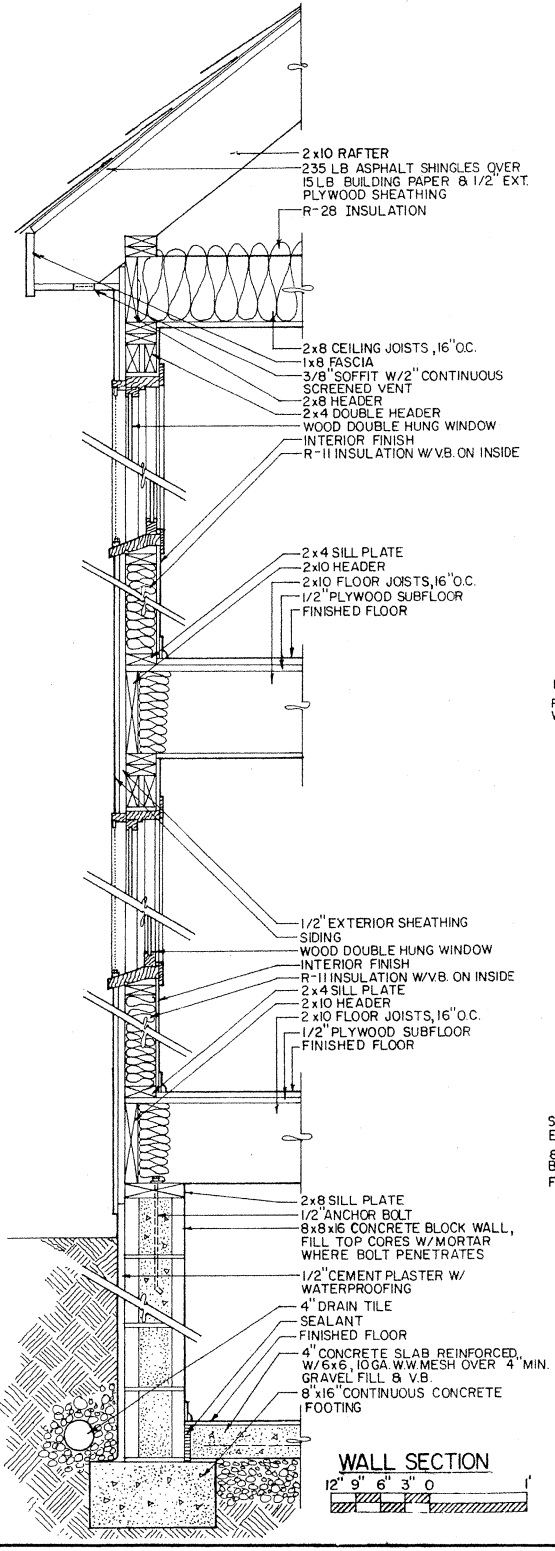


SHED DORMER DETAIL

12" 6" 0 1' 2'

SCALE 1/2" = 1'-0"

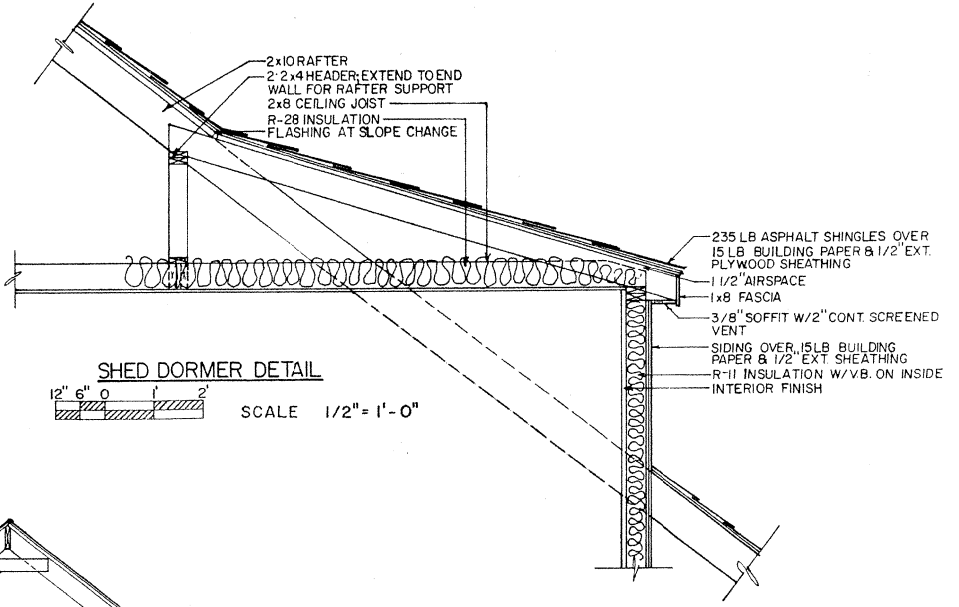


SECTION A-A

12" 0 1' 2' 4'

SCALE 1/4" = 1'-0"

CONSTRUCTION CHECK LIST

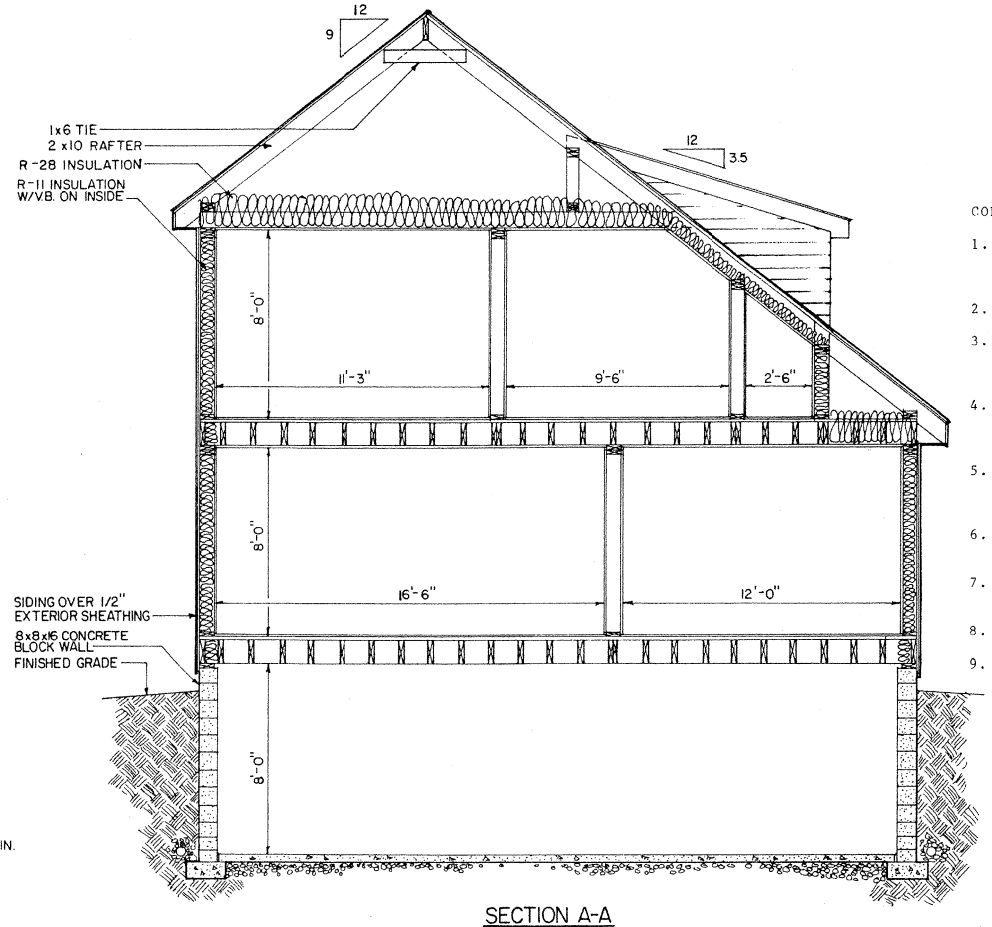1. CHECK LOCAL BUILDING CODE AND LOAN COMPANY CRITERIA. PURCHASE TRUSSES TO MEET LOCAL SNOW LOAD CRITERIA.
2. ADEQUATELY NAIL AND ANCHOR JOINTS.
3. SHEATH CORNERS WITH 1/2" PLYWOOD OR HIGH DENSITY FIBERBOARD OR USE DIAGONAL BRACING.
4. USE EXTERIOR GLUED PLYWOOD WHEREVER IT MAY BE WETTED DURING OR AFTER CONSTRUCTION.
5. PRESSURE TREAT ALL WOOD WITH GROUND CONTACT AND PROVIDE OTHER NEEDED TERMITE CONTROL.
6. R VALUES DEPEND ON LOCAL CLIMATE AND FUEL COSTS.
7. PROVIDE 1 SQ FT OF ATTIC VENT OPENINGS FOR EACH 150 SQ FT OF CEILING.
8. WEATHERIZE ALL OPENINGS AND JOINTS.
9. DOUBLE JOISTS UNDER TUBS AND OTHER HEAVY LOADS.

LSU AgCenter Research & Extension

# 4 BEDROOM SALTBOX

| USDA '47 | 7021 | SHEET 3 OF 3 |
|---|---|---|
| REV. '87 | | |